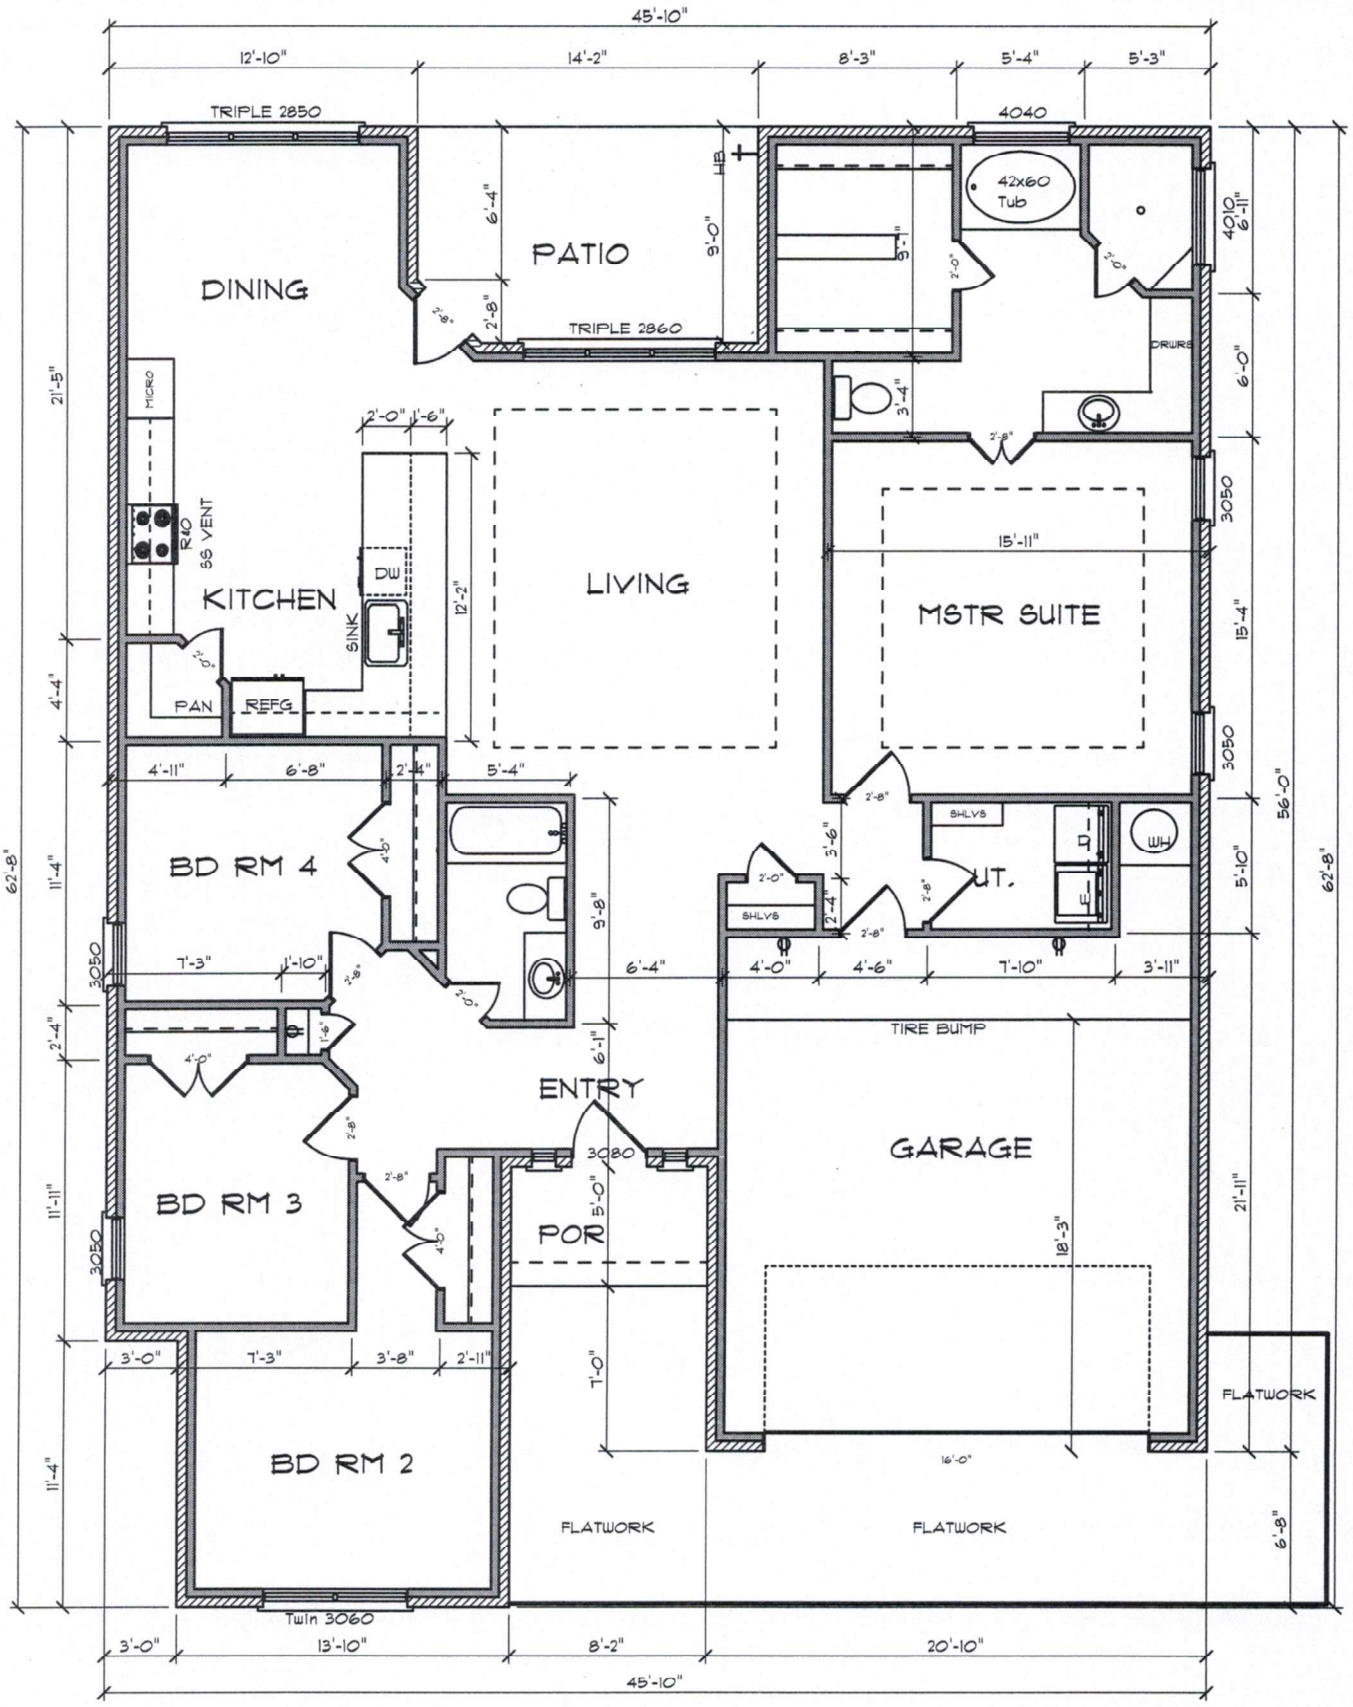

BRICK/STONE

FLOOR PLAN

SCALE: 1/4" = 1'-0"

KIM
806 HOLLIDAY
1955